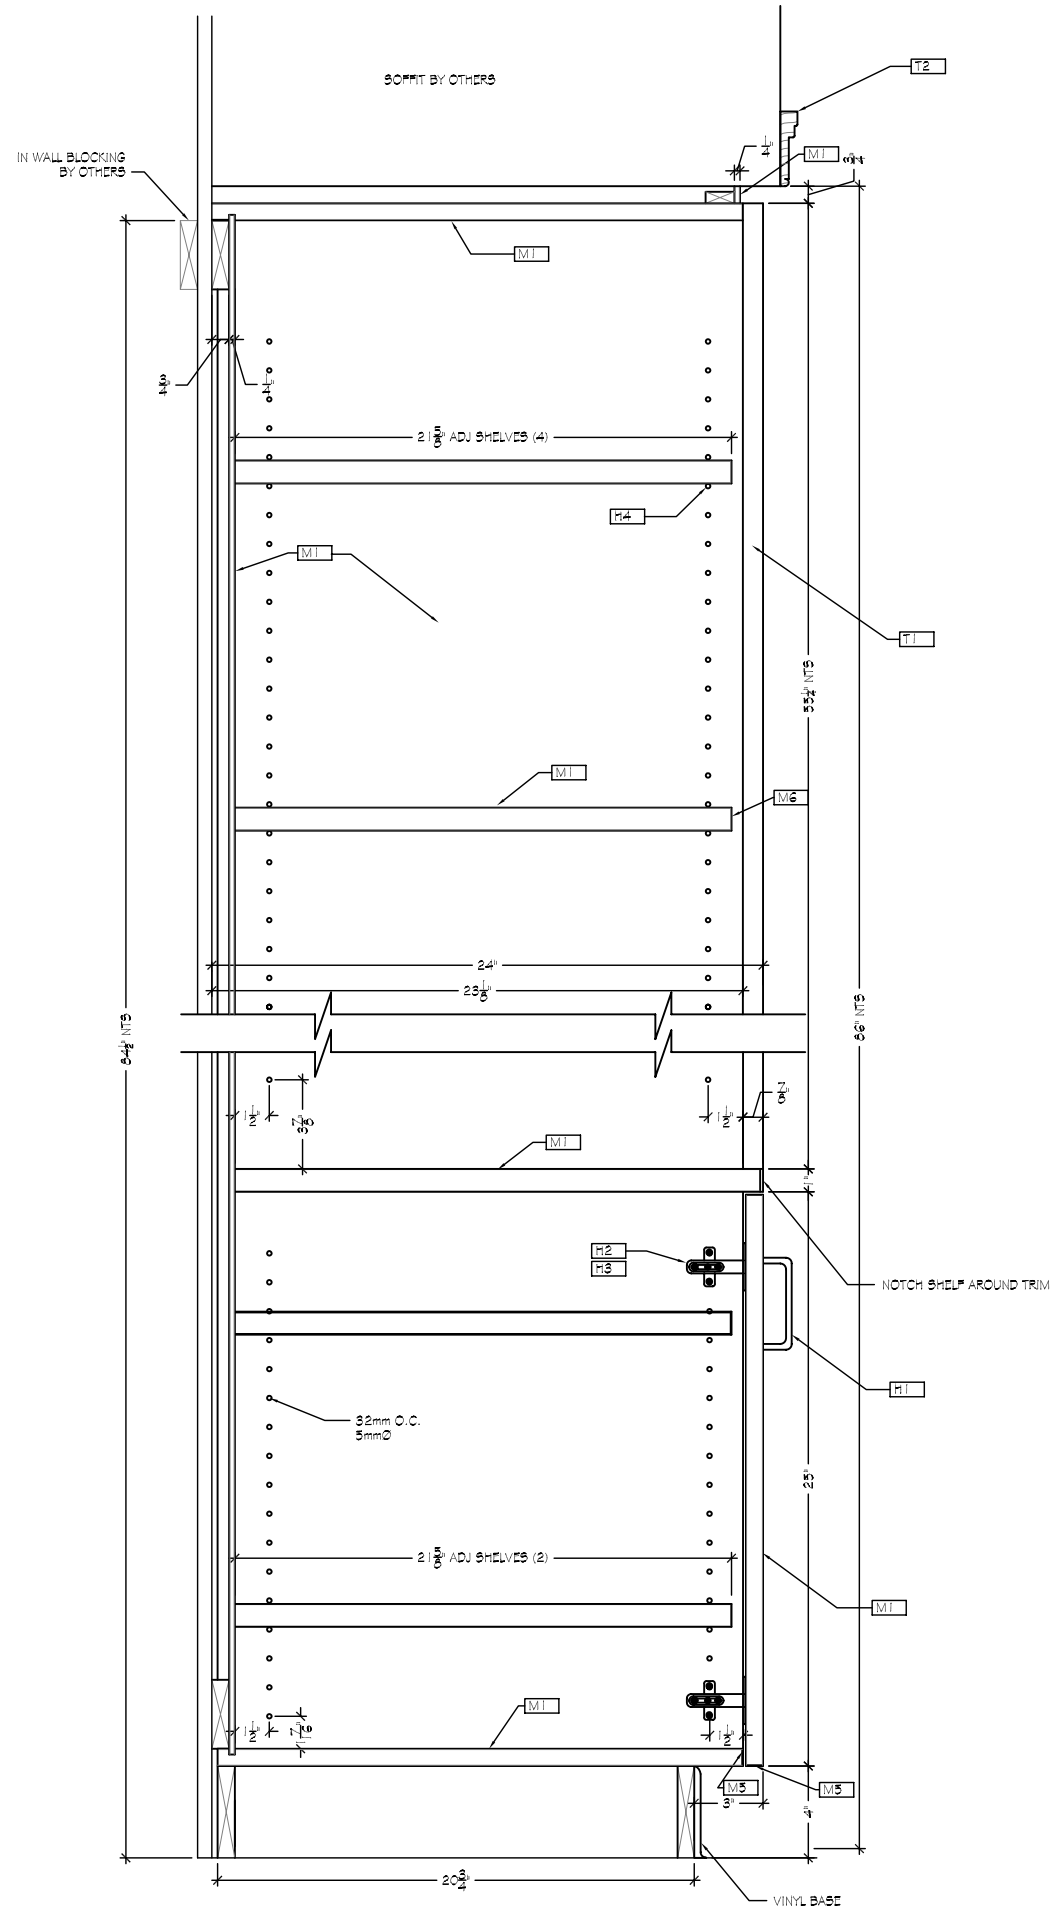

A 3 SECTION: OPEN BOOKCASE
SCALE: 3" = 1'-0" ARCHT REF:

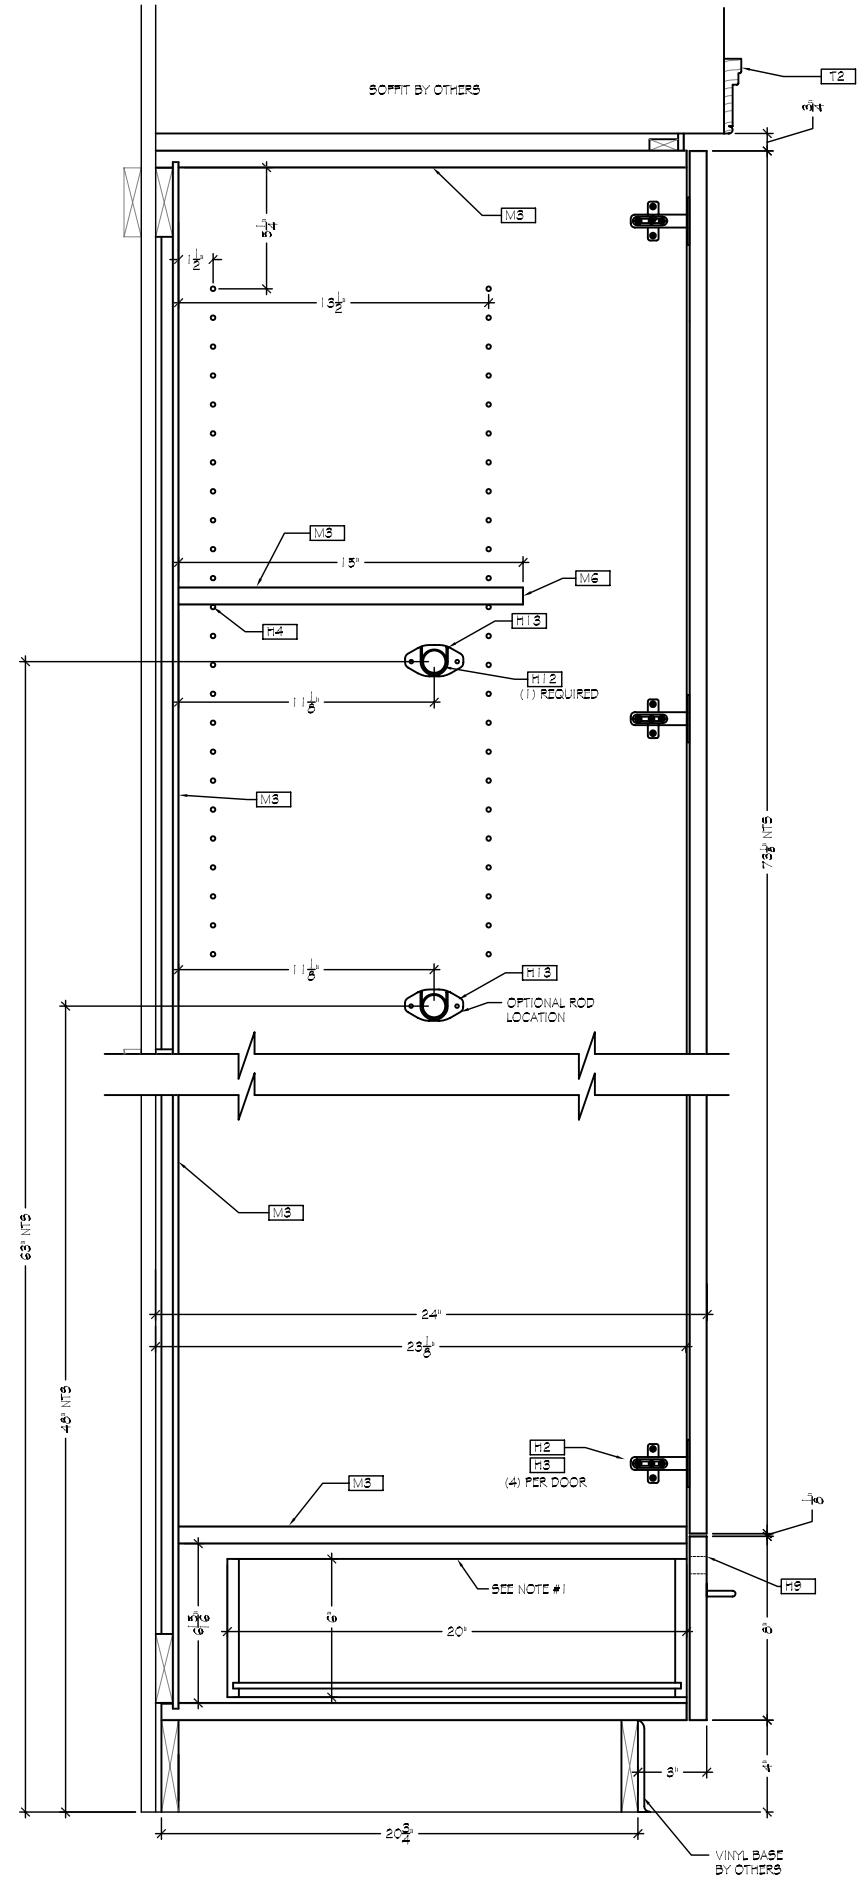

B 3 SECTION: WARDROBE (SHALLOW)
SCALE: 3" = 1'-0" ARCHT REF: D3

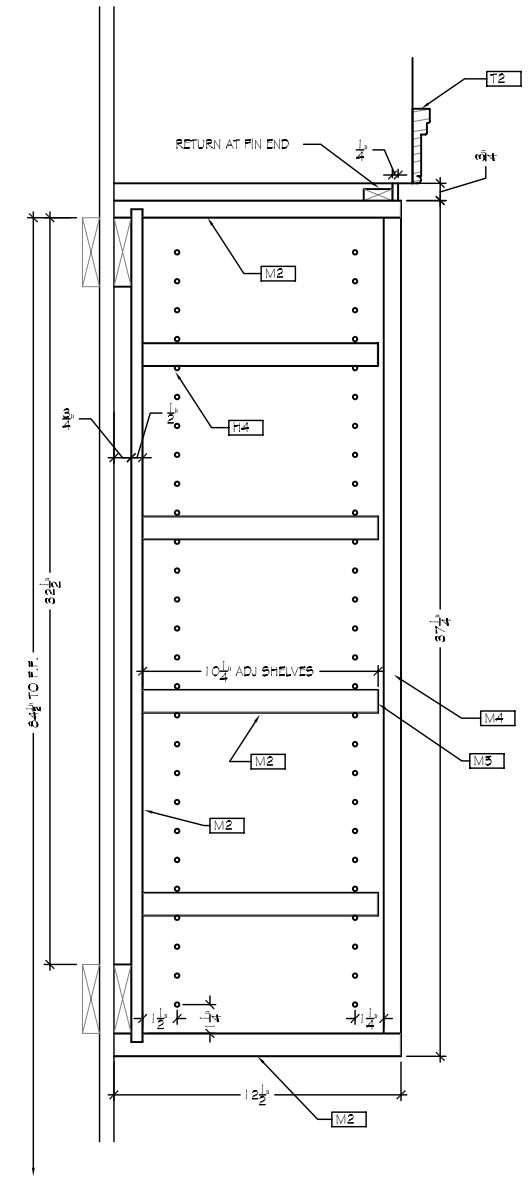

C 3 SECTION: OPEN WALL CABINET
SCALE: 3" = 1'-0" ARCHT REF: NONE

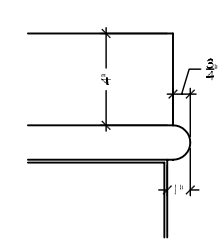

D 3 DETAIL: TOP FINISHED END
SCALE: 3" = 1'-0" ARCHT REF: NONE

GENERAL NOTES AND SPECIFICATIONS

1	DRAWER BOXES SHALL BE 1/2" BALTIC BIRCH WITH 1/4" BOTTOMS
	DOVE TAIL CONSTRUCTION WITH CLEAR COAT FINISH
	TRIM:
T1	CHERRY LUMBER PROFILE SIMILAR TO DYKES #244
T2	LUMBER MATCHING CABINETS PROFILE SIMILAR TO DYKES #218
	MATERIALS:
M1	BOOK MATCHED PREMIUM GRADE CHERRY PB CORE FINISH PER ARCHITECT
	APPROVED SAMPLE
M2	BOOK MATCHED PREMIUM GRADE OAK PB CORE FINISH PER ARCHITECT
	APPROVED SAMPLE
M3	PB CORE WITH WHITE MELAMINE SURFACES
M4	PREMIUM GRADE OAK LUMBER FINISH PER ARCHITECT APPROVED SAMPLE
M5	LUMBER WOOD TAPE MATCHING CABINET SPECIE
M6	1mm WHITE PVC EDGING
	HARDWARE:
H1	PULLS: STANLEY 3 1/2" WIRE PULL (BRUSHED ALUMINUM US28D FINISH)
H2	HINGES:GRASS #3603 95 SNAP-ON SELF CLOSING HINGE
H3	BASE PLATE: GRASS # 12243 ZINC DIECAST BASEPLATE
H4	SHELF PINS: HAFELE #282.04.711 (NICKEL PLATED)
H5	SLIDING DOOR BOTTOM TRACK KV #469 ZINC
H6	SLIDING DOOR TOP TRACK KV #467 ZINC
H7	SLIDING DOOR ROLLERS KV #402
H8	FLUSH FINGER PULLS
H9	DRAWER LOCKS: TIMBERLINE # CB 170 CYLINDER BODY
	# LP 100 LOCK PLUG
	# SP-185 STRIKE PLATE
H10	DOOR LOCKS: TIMBERLINE # CB-193 CYLINDER BODY
	# LP 100 LOCK PLUG
	# SP-250 STRIKE PLATE
H10	ELBOW CATCH HAFELE #245.74.000
H11	ACCURIDE #3832 FULL EXTENSION DRAWER SLIDES
H12	CLOSET ROD KV 1 1/16" OD #66088 STAINLESS STEEL FINISH
H13	CLOSET ROD FLANGE KV#735 CHR - CHROME FINISH

ABBREVIATIONS

VIF = VERIFY IN FIELD
FE = FINISHED END
TBD = TO BE DETERMINED
FJ = FIELD JOINT
LJ = LOOSE JOINT
MSC = MISCELLANEOUS
ADJ = ADJUSTABLE SHELF
FS = FIXED SHELF
EB = EDGE BINDING
M = MATERIAL
FIN = FINISH
PT = PAINT
PL = PLASTIC LAMINATE
HPL = HIGH PRESSURE LAMINATE
WD = WOOD
H = HARDWARE
PB = PARTICLE BOARD
MDF = MEDIUM DENSITY FIBER BOARD
PVC = POLYVINYL CHLORIDE

LEGEND

MATERIAL SPECIFICATION
PLASTIC LAMINATE
ELEVATION & SECTION REFERENCE
SECTION REFERENCE
ELEVATION REFERENCE
CABINET OR PART NO.
REVISION NUMBER

DATE:	REV. #	REVISIONS:	BY:

JAY HOLLAND
WOODWORK ENGINEERING SERVICE
108 GREENBRIAR ROAD
PO BOX 37
TARBORO, NC 27886
PHONE: (252) 823-6866
FAX: (252) 823-5707
E-MAIL: jayh3233@cs.com

JOB TITLE:
HOSPITAL PROJECT
MAIN STREET
TARBORO, NC 27886

DRAWING TITLE:
SAMPLE DRAWING
SECTIONS AND DETAILS

ARCHITECT: DESIGN FIRM
CONTRACTOR: BEST BUILDERS
PROJ. MGR. JOHN DOE
DRAWN BY: JH
SCALE: AS NOTED DATE: 09/03/02
JOB NO: HP022
DWG NO: 3 OF 3